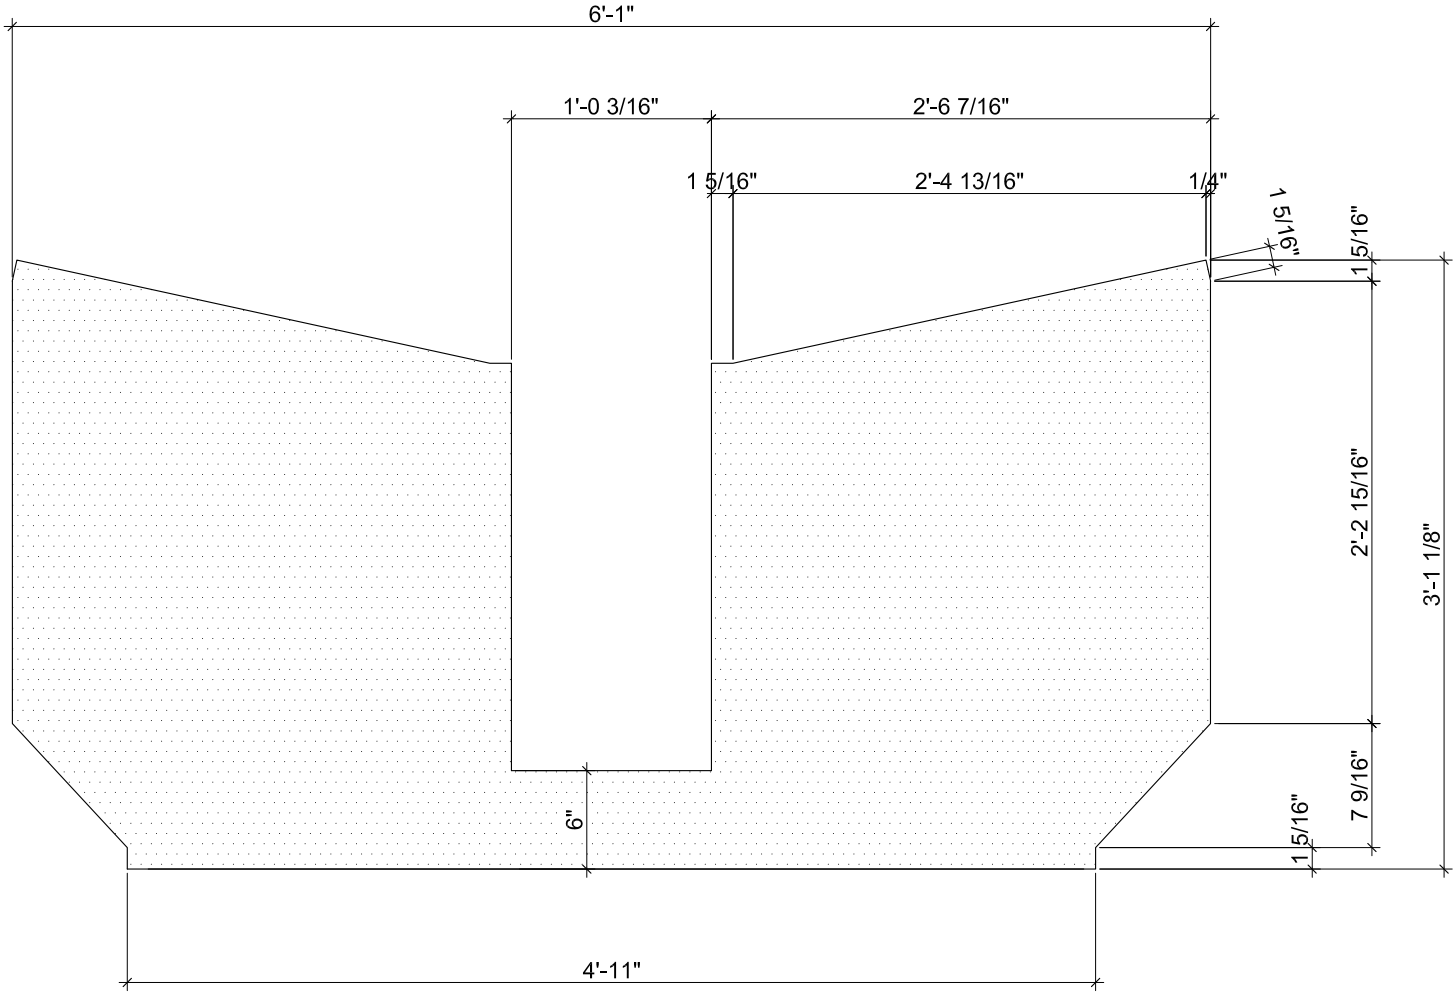

(3) PIECES CUT FROM (3) SHEETS
OF 1-1/8" PT. GRADE PLYWOOD.

INDY HALL PHONE BOOTHS